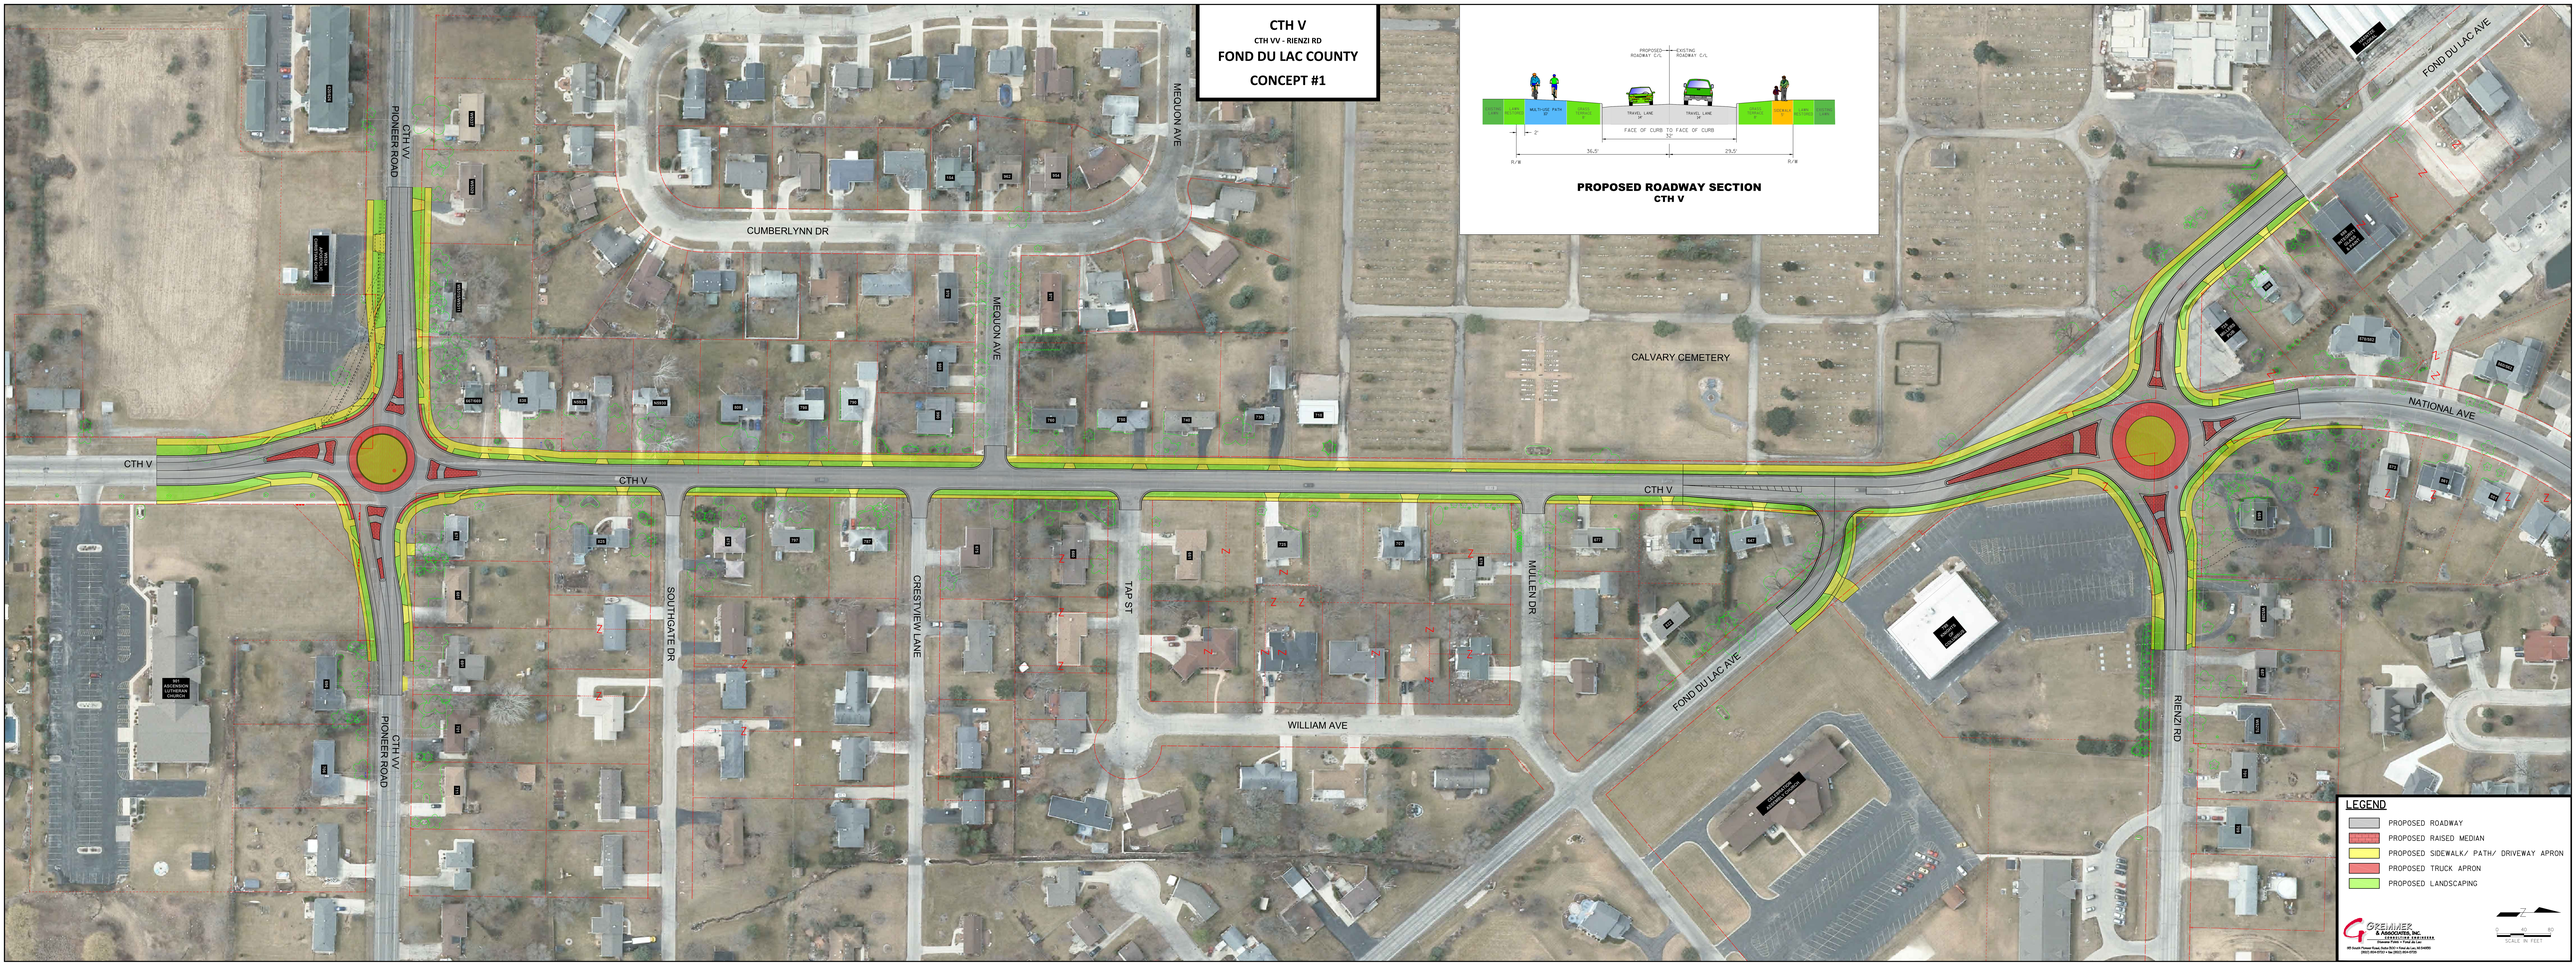
CTH V
CTH VV - RIENZI RD
FOND DU LAC COUNTY
CONCEPT #1
PROPOSED ROADWAY SECTION
CTH V
PROPOSED ROADWAY C/L
EXISTING ROADWAY C/L
EXISTING LANE
LANE INCLUDING
MULTI-USE PATH
GRASS TERRACE
TRAVEL LANE
GRASS TERRACE
SIDEWALK
LANE INCLUDING
EXISTING LANE
FACE OF CURB TO FACE OF CURB
36.5'
29.5'
R/W
CTH VV
PIONEER ROAD
CUMBERLYNN DR
MEQUON AVE
CALVARY CEMETERY
NATIONAL AVE
FOND DU LAC AVE
CTH V
SOUTHGATE DR
CRESTVIEW LANE
TAP ST
MULLEN DR
WILLIAM AVE
RIENZI RD
LEGEND
PROPOSED ROADWAY
PROPOSED RAISED MEDIAN
PROPOSED SIDEWALK/ PATH/ DRIVEWAY APRON
PROPOSED TRUCK APRON
PROPOSED LANDSCAPING
GREINER & ASSOCIATES, INC.
SCALE IN FEET