PROPERTY SURVEY FOR:
FOND DU LAC COUNTY PLANNING & PARKS DEPARTMENT

THE S. 1/2 OF THE NW 1/4 OF THE NE 1/4, THE SW 1/4 OF THE NE 1/4, THE SE 1/4 OF THE NE 1/4, THE NW 1/4 OF THE SE 1/4, THE NE 1/4 OF THE SE 1/4, THE SE 1/4 OF THE SE 1/4, THE E. 1/2 OF THE SW 1/4 OF THE SE 1/4,THE W. 1/2 OF THE W. 1/2 OF THE SW 1/4 OF THE SE 1/4, THE W. 1/2 OF THE SE 1/4 OF THE SW 1/4 AND THE W. 1/2 OF THE W. 1/2 OF THE NE 1/4 OF THE SW 1/4, ALL IN SECTION 33, T. 16 N.-R. 19 E., TOWN OF MARSHFIELD, FOND DU LAC COUNTY, WISCONSIN.
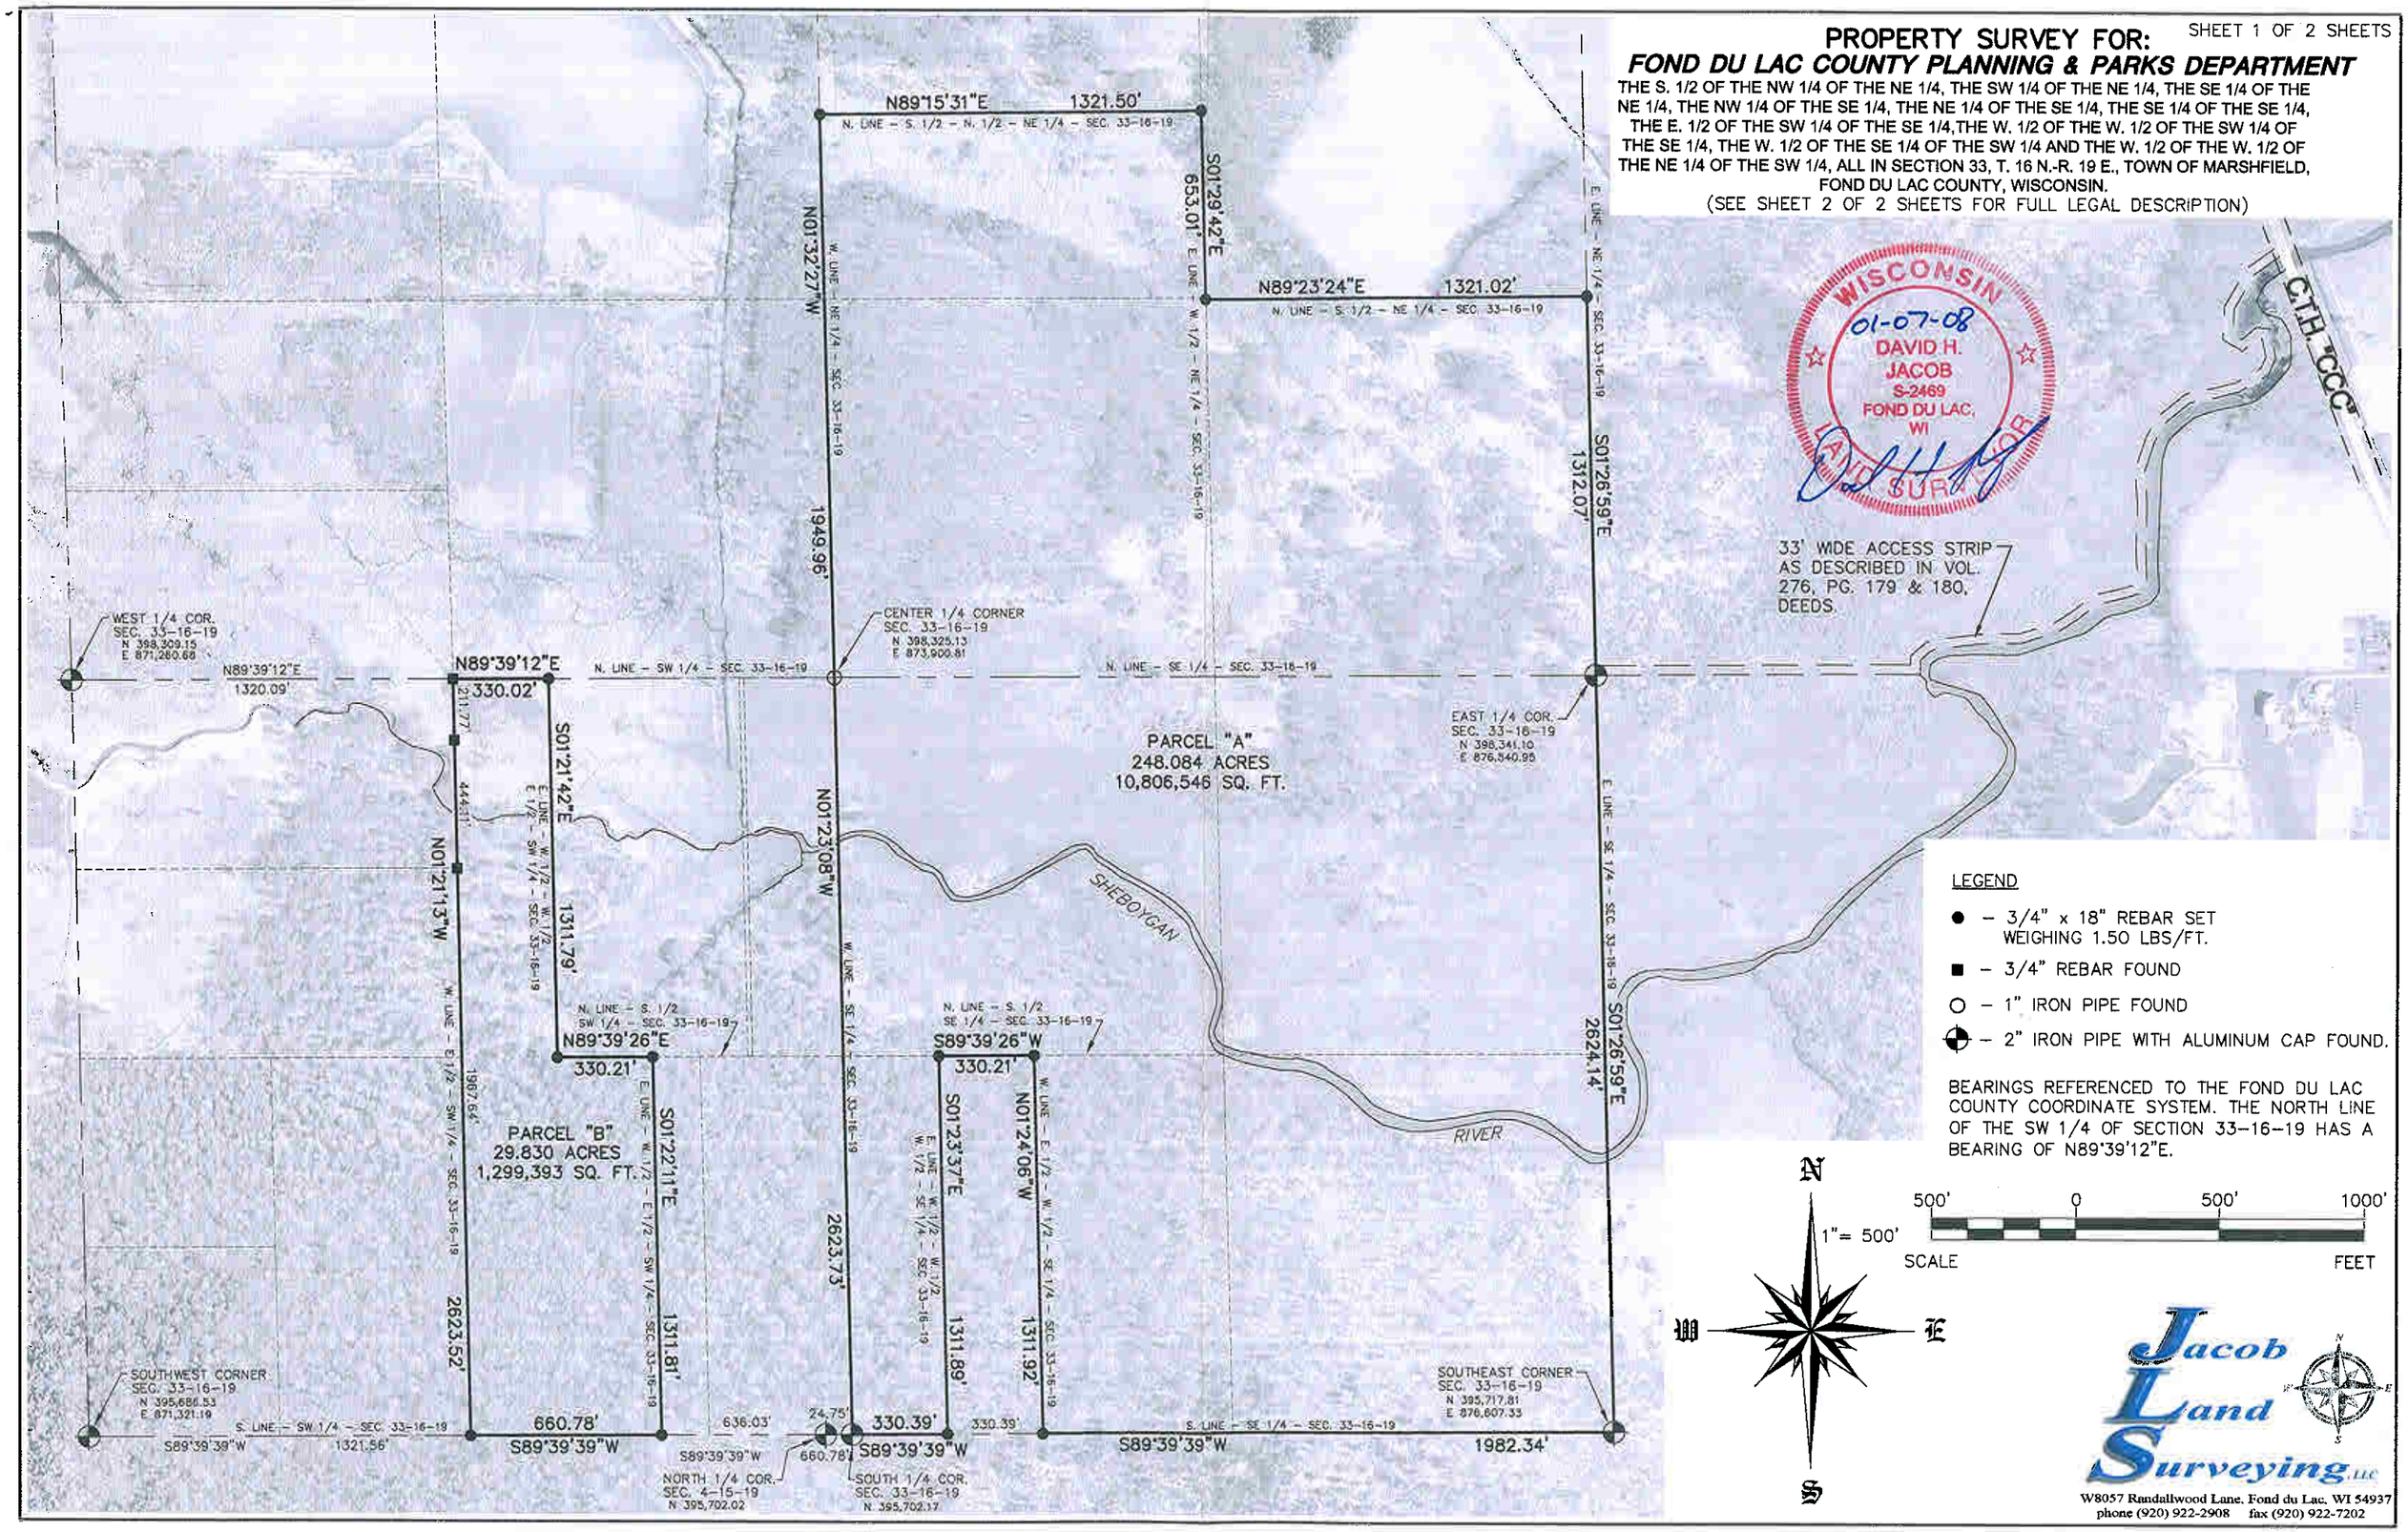
(SEE SHEET 2 OF 2 SHEETS FOR FULL LEGAL DESCRIPTION)